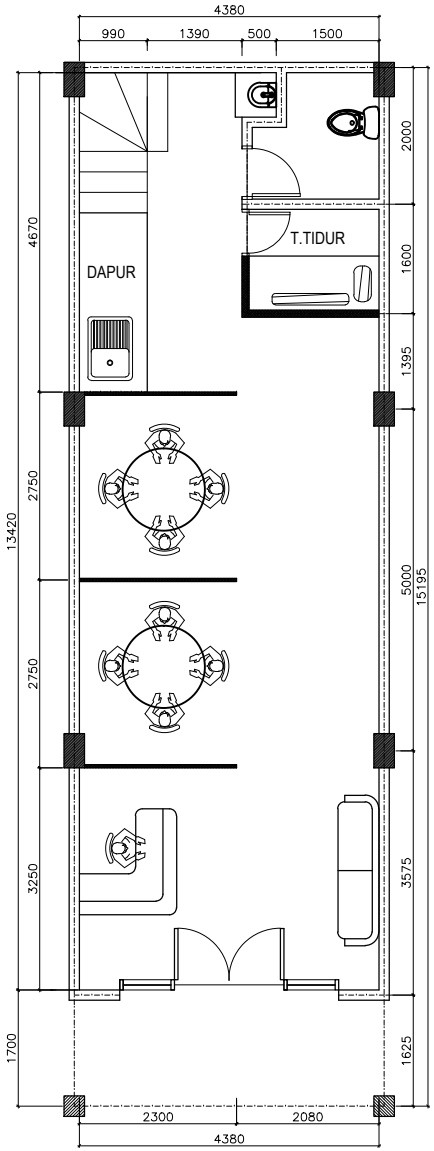

DENAH LANTAI 1

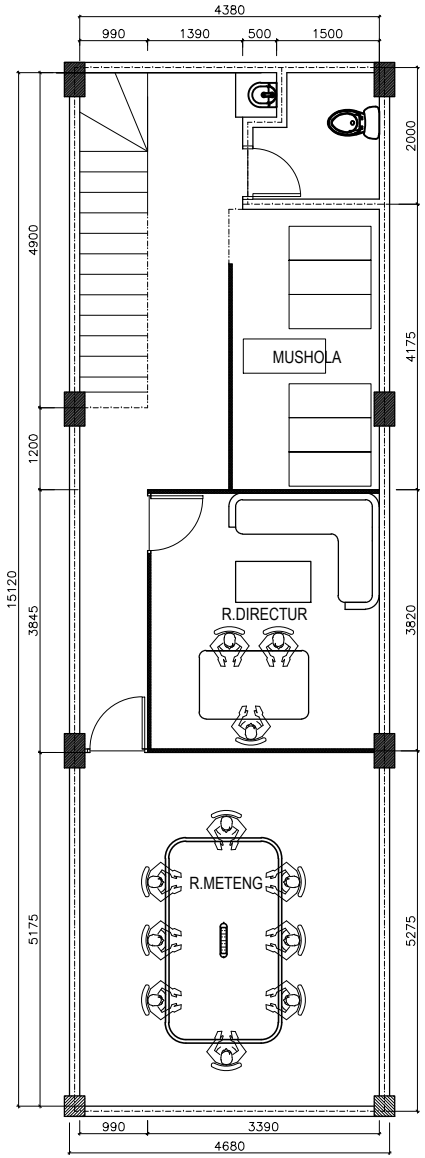

DENAH LANTAI 2

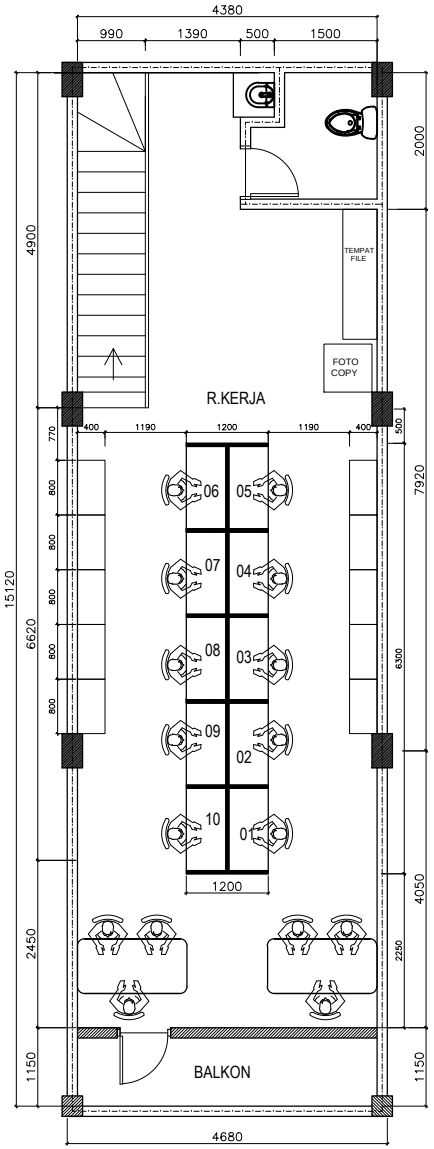

DENAH LANTAI 3

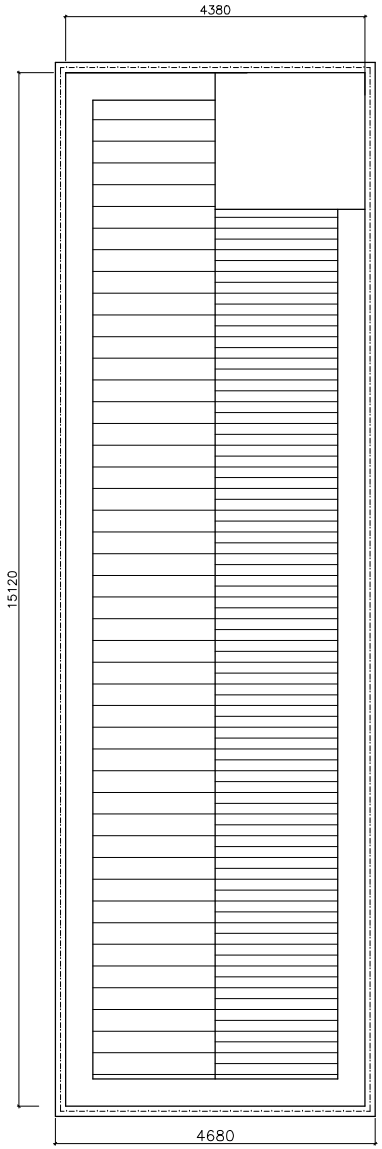

DENAH ATAP

REVISIONS

NO	DATE	SUBJECT

ISSUED	DATE

NOTES :

STATUS	DATE
FOR REFERENCE	
FOR APPROVAL	
FOR CONSTRUCTION	
PROGRESS	

PT. MUSTIKA CIPTA PRABUMA
GENERAL CONTRACTOR & SUPPLIER
CLUSTER SAPHIRA COMERCIAL BLOK SG/10
BANDA BOLIVIA, BEKASI UTARA
KOTA BEKASI 17145
Phone : (021) 88485847/82101793
Fax : (021) 88485848

FILENAME :

PROJECT TITLE

DRAWING TITLE

GENERAL MANAGER
ARCHITECT/ENGINEER-IN-CHARGE
PROJECT ARCHITECT/ENGINEER
CHECKED BY:
DRAWN BY :
SCALE 1 : 100 | DATE: 22-10-2018
DRAWING NO. ARS-01